—V.R.—

WATER SUPPLY.

10,000 Gallon Galv^d. Corr. Iron Storage Tank.

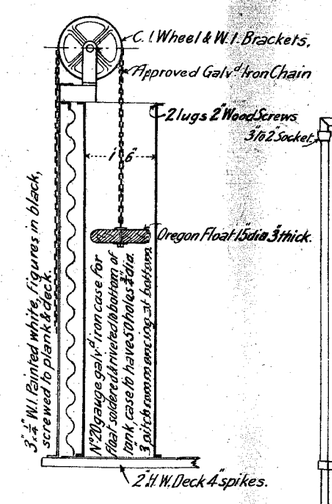

Detail of Indicator.

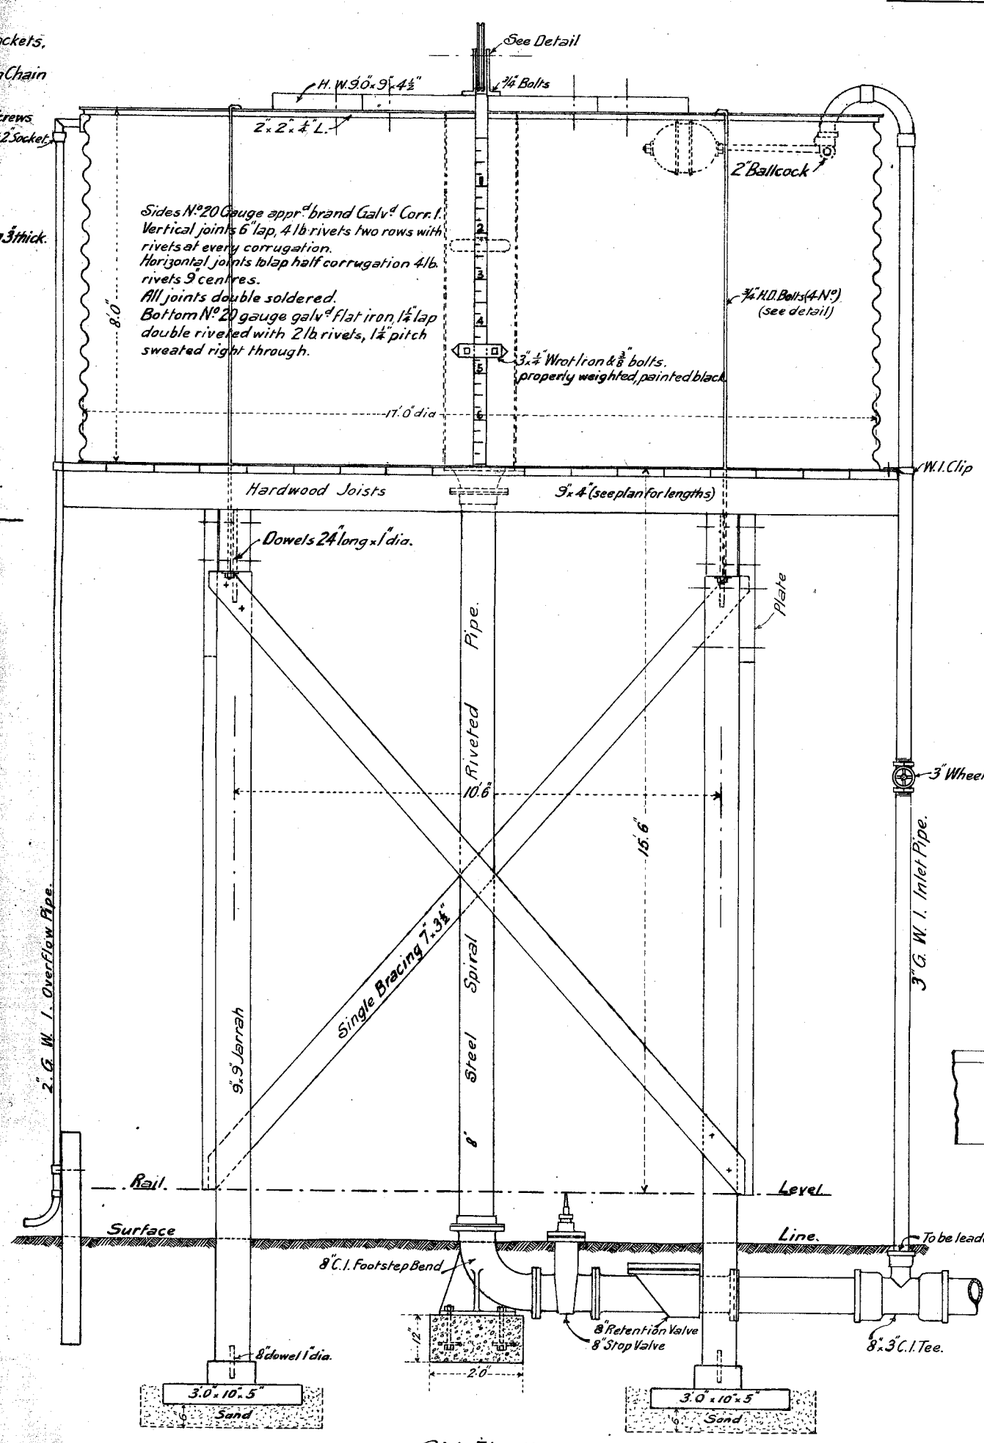

Side Elevation
½" = 1.0"

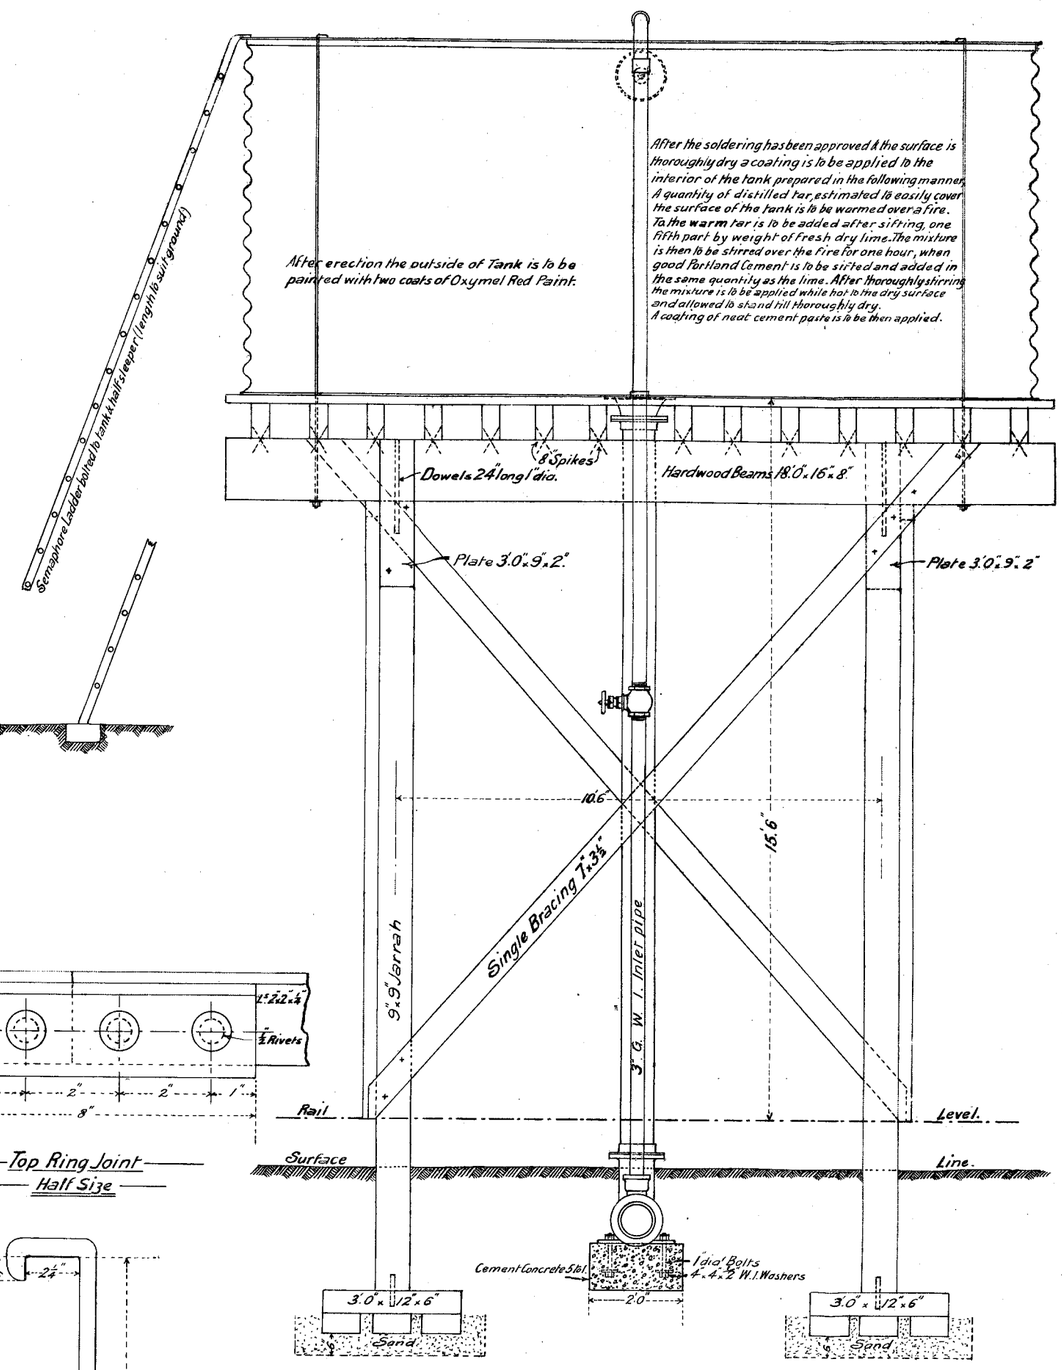

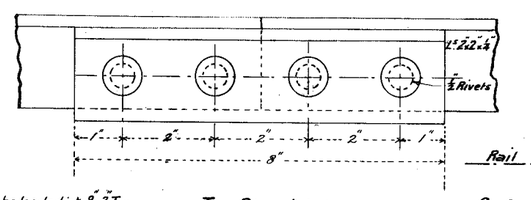

Top Ring Joint
Half Size

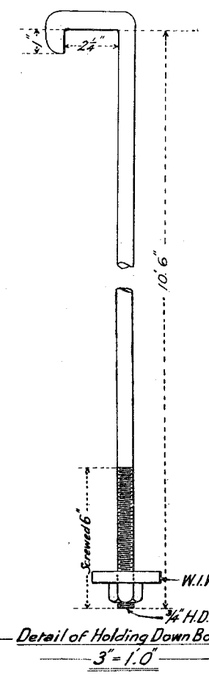

Detail of Holding Down Bolts
3" = 1.0"

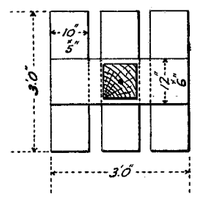

Plan of Sills

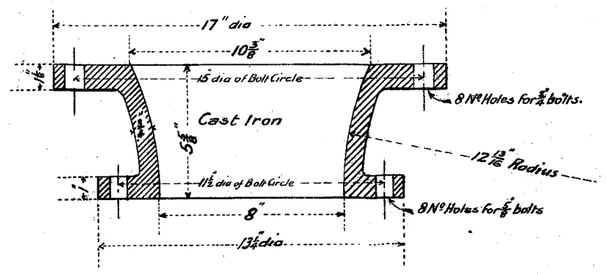

Detail of C.I. Mouth Piece
3" = 1.0"

Timber for decking to be of uniform thickness so as to form an even surface, irregularities to be smoothed off after spiking down.

2" Hardwood Decking 4" Spikes

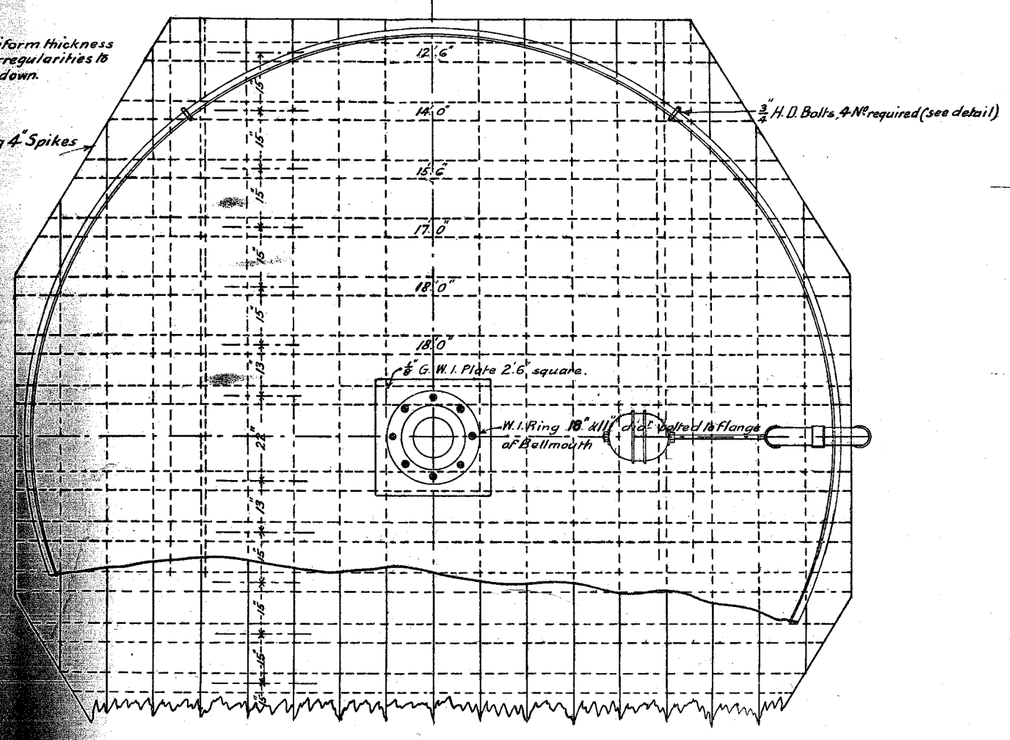

NOTE. Columns & Sills to be of Red Gum or Jarrah other timber Hardwood.

RAILWAY DEPARTMENT MELBOURNE 19
No L.316/13