From Melbourne

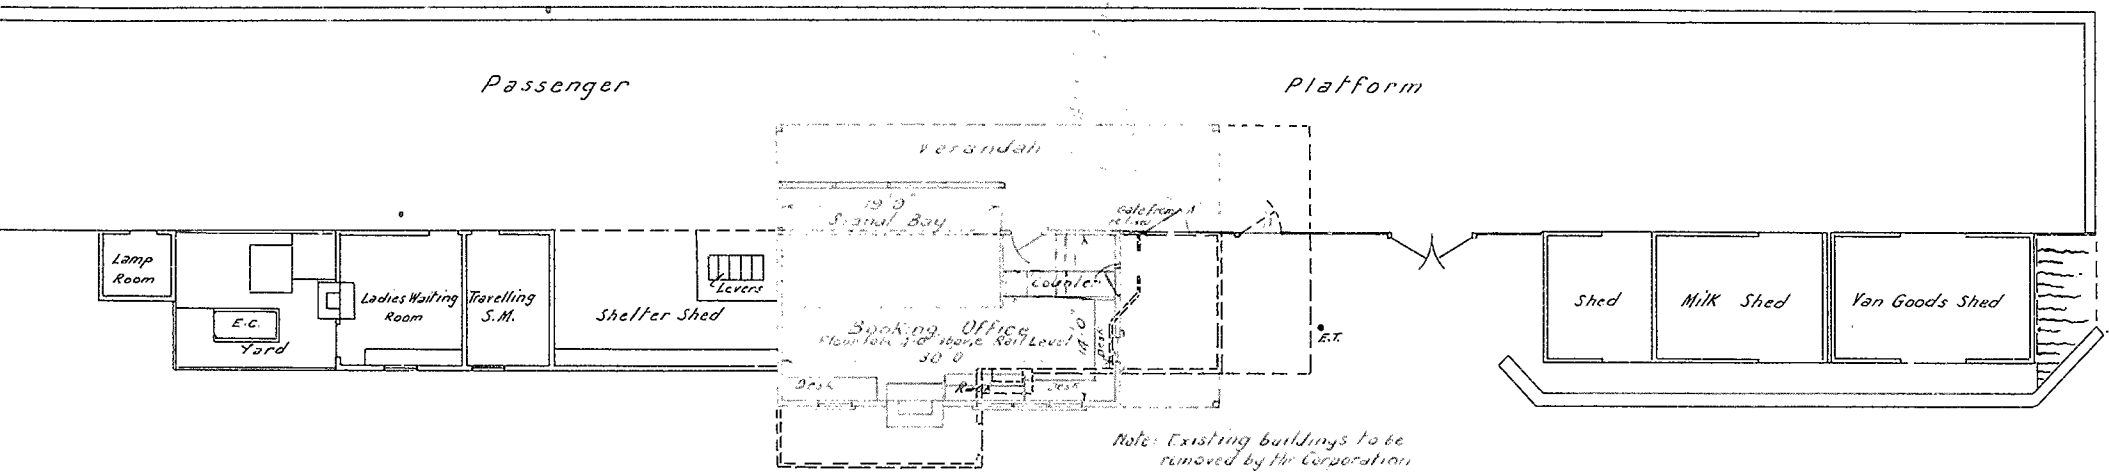

Plan

V. R.

KOO-WEE-RUP

RE-ERECTION OF STATION BUILDINGS FROM KERNOT

SCALE ⅛" = 1 FOOT

Chief Engineer of Way & Works

20-11-34

Drawn by	Checked by	Corres. No		S.B. 1862	PLAN No.
F.G.B.		1884/34	Chief Architect	C-34	462-34

1862

MICRO DATA