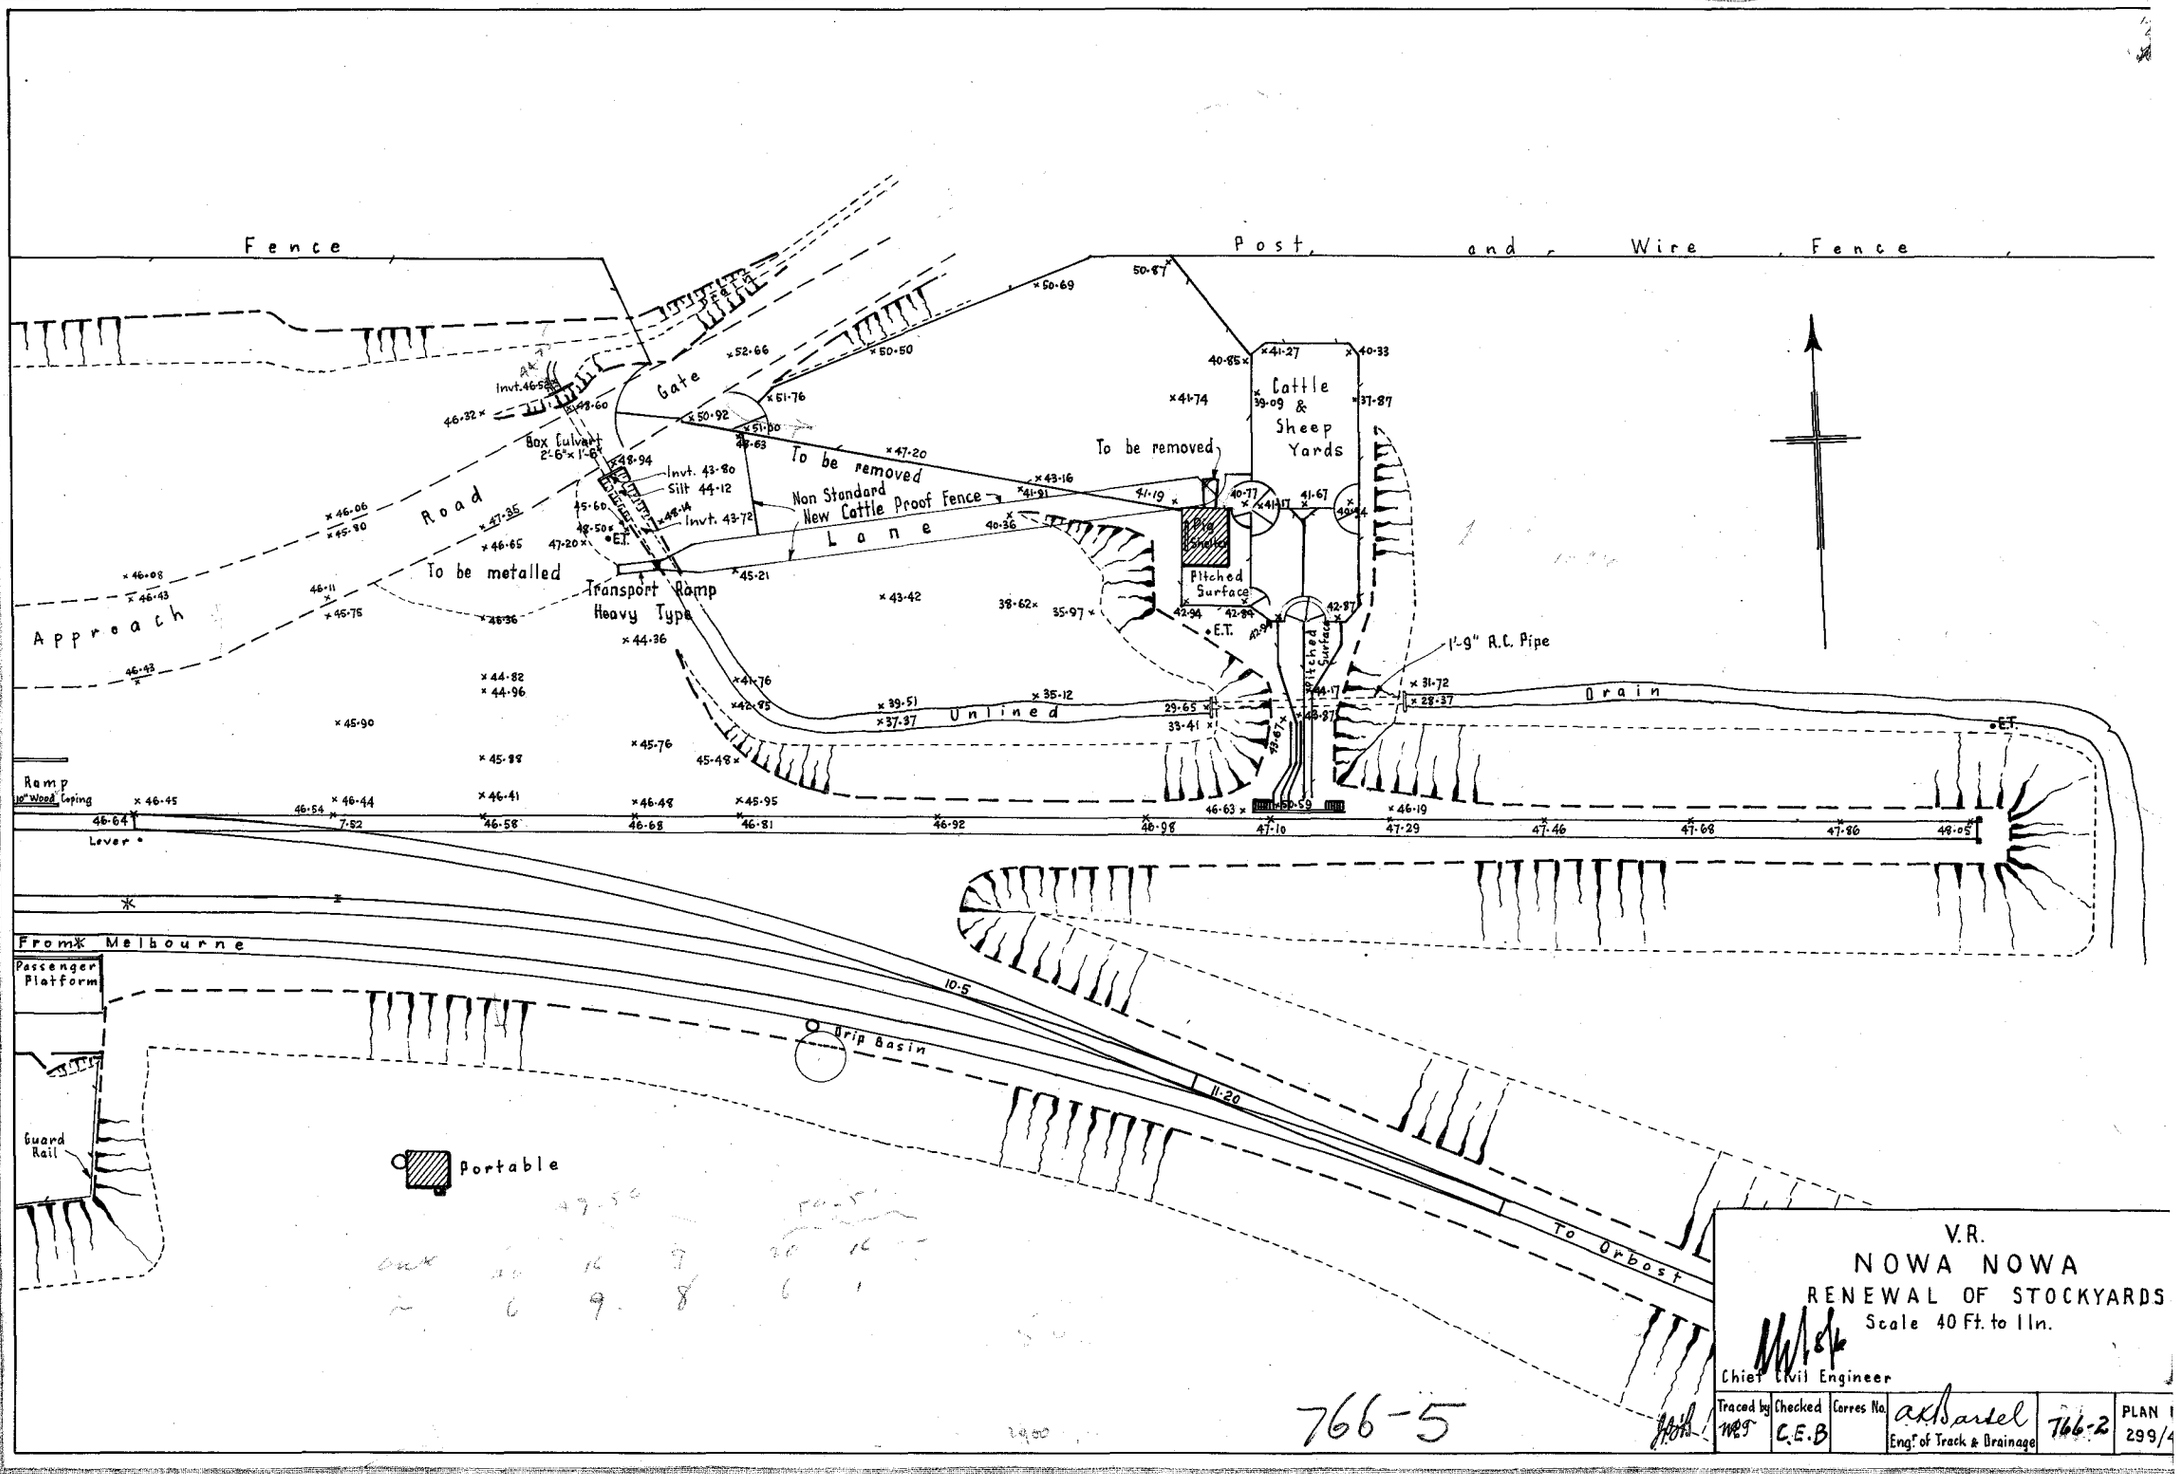

V.R.

NOWA NOWA

RENEWAL OF STOCKYARDS

Scale 40 Ft. to 1 In.

Chief Civil Engineer

Traced by	Checked	Corres No.			
MPS	C.E.B		A.K. Bartel Engr. of Track & Drainage	766-2	PLAN 299/4

766-5

766-2