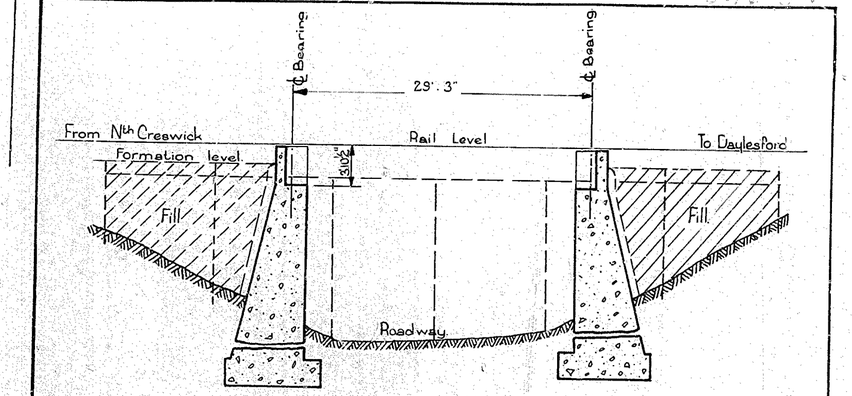

LONGITUDINAL SECTION

Scale: 1/10" = 1'0"

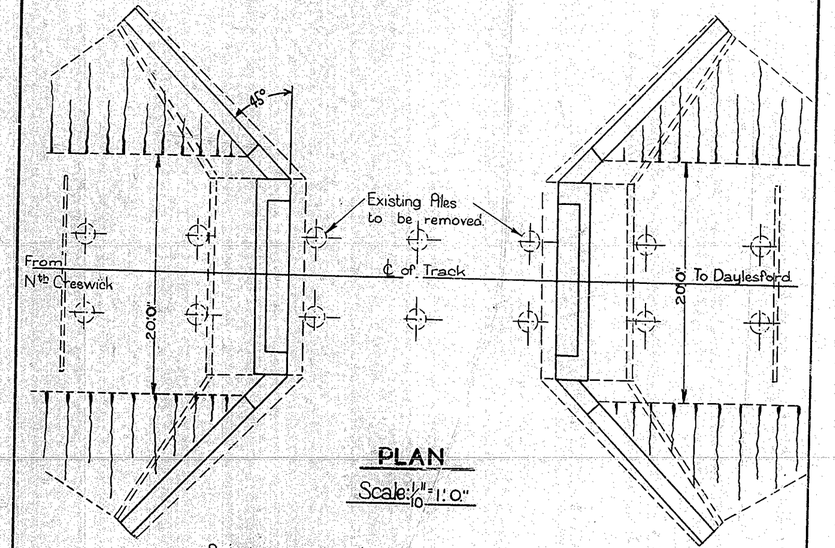

PLAN

Scale: 1/10" = 1'0"

Substructure to be in accordance with Plan F496
Superstructure " " " " " " " " - F500

Note: Depth of foundations to be determined on site and marked on abutments. Where foundations are adjacent to planted piles they are to be taken down at least to pile sills.

— V.R. —
— Nth CRESWICK - DAYLESFORD —
— RECONSTRUCTION OF BRIDGE AT —
— 103M. 50C. 62L (6/11'0PES) AS 1/30'SPAN —

E 2353

Chief Civil Engineer

Drawn	Traced	Checked	Corres		Plan No.
R.W.G.	M.P.	L.A.S.		Engr. of Struct. Des.	328/49

MICRO DATA