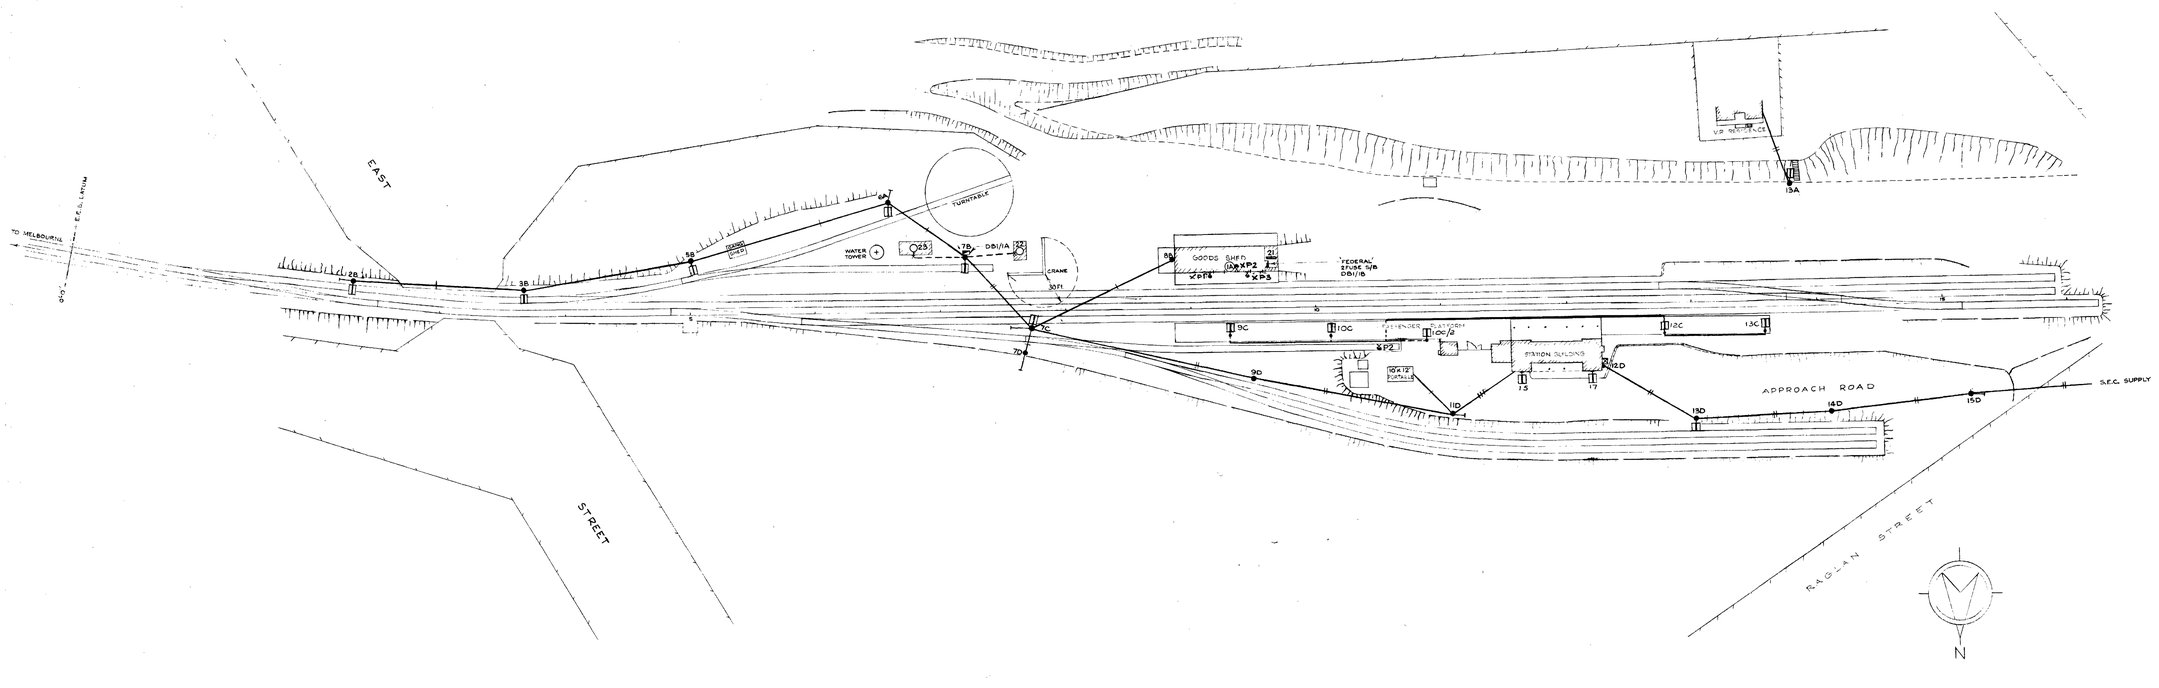

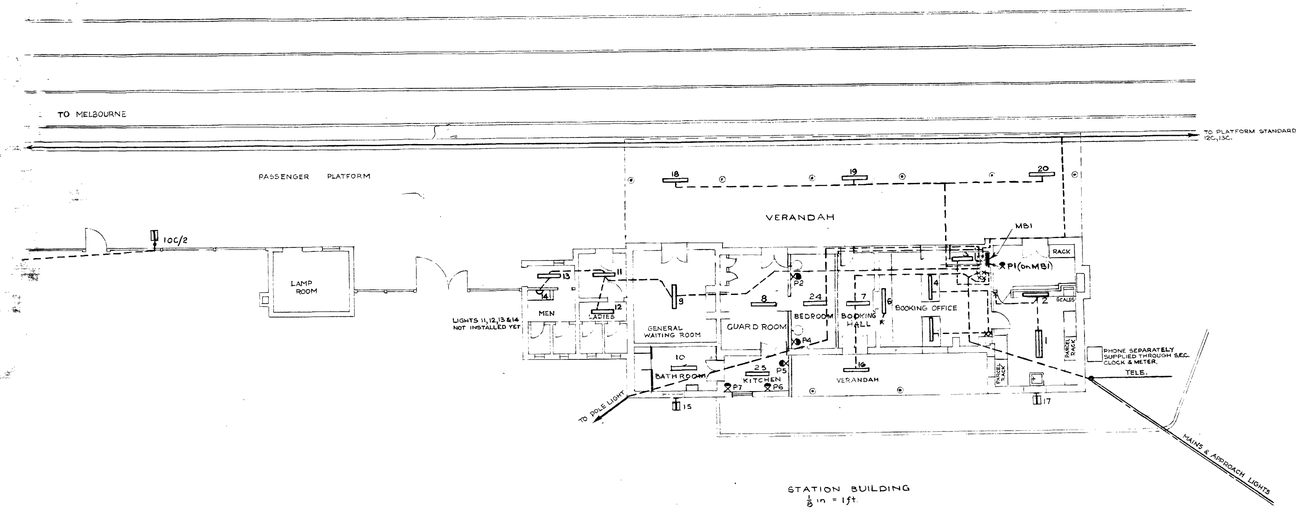

STATION BUILDING
$\frac{1}{8}$ in = 1ft

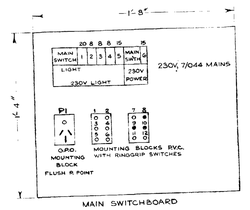

MAIN SWITCHBOARD

Notes:- Main Switchboard, light switch & fuses
1 to 5 Federal 125 SB
Power switch & fuse & Federal 141 SB
Switchboard DB1/1B - Fuse No.2
For 32V power points. XP1; XP2; XP3.

LIST OF FUSES

1. 20A. Sub. Goods & Yard Cabin, 7/036
2. 8A. Office Lighting, 3/029
3. 8A. Approach & Entrance, 3/029
4. 8A. Platform Pillars & Verandah, 3/029
5. 15A G.P.O. Works Cars Paint, 3/036
6. 15A G.P.O. Office, 3/036

LIST OF SWITCHES

1. Booking Window, Front Verandah
2. General Waiting Room
3. Street Lanterns Approach
4. Ladies Waiting Room
5. Approach to Station Drive, Pole Lights
6. Block Book
7. Yard Lights
8. Verandah
9. Up Platform
10. Down Platform

Last Nos. used :- 25; P7; XP3

Revision	Date	Description	Revised	Checked	Passed	Approved
B	5-6-69	Title altered. Rest Quarters facilities etc. in Mn. building added	BBE	[illegible]	[illegible]	[illegible]
A	13-2-67	New Lights recommended. Additional Station Lights added. Main & Sub Switchboards added. Power points in goods shed added.		[illegible]	AF	[illegible]

VIC. R'LYS.
ELEC. ENG. BRANCH
LIGHTING & POWER — STATIONS & YARDS

LIGHTING & POWER INSTALLATIONS DAYLESFORD STATION YARD

SCALE :- 40'-0" & 1"=10'-0"
DRAWN - [illegible] DATE - 4-6-65
TRACED - DATE
CHECKED
PASSED

ENG. DESIGN | DRG. OFFICE

APPROVED
[illegible] A/E.E.E.

L 7888

A | B

L7888