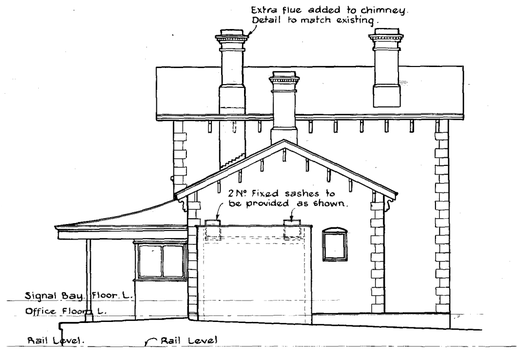

ELEVATION FROM DOWN END.

ELEVATION FROM TRACKS.

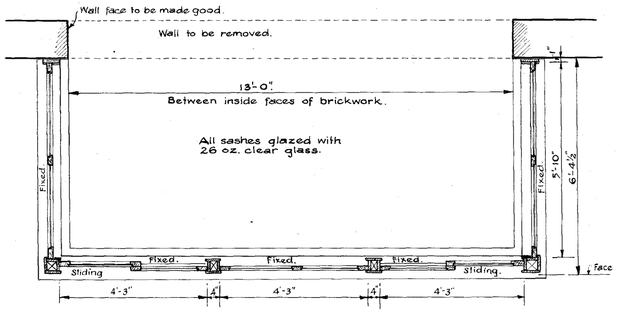

DETAIL PLAN OF SIGNAL BAY SASHES.

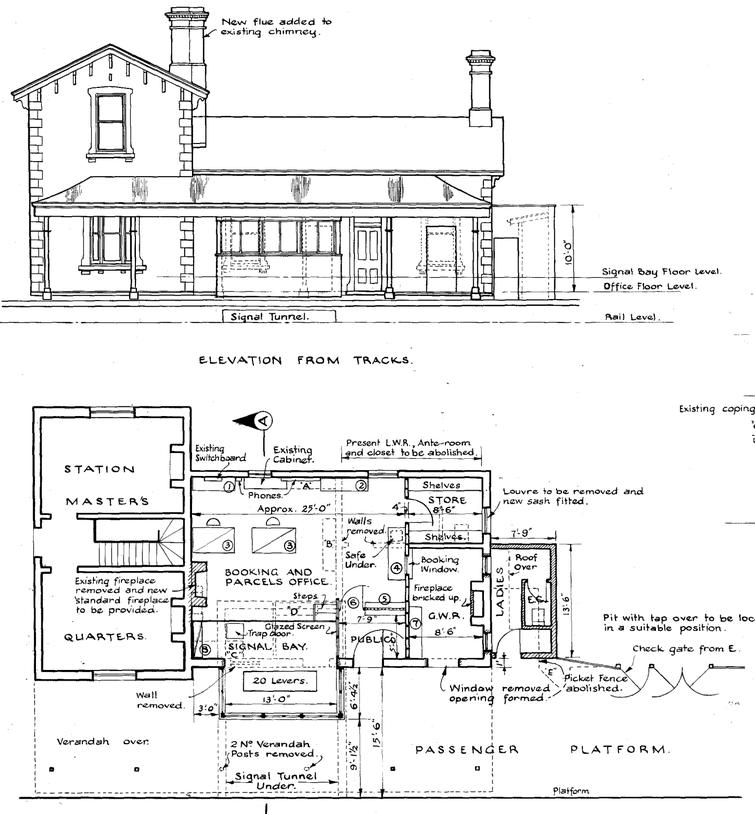

PLAN.

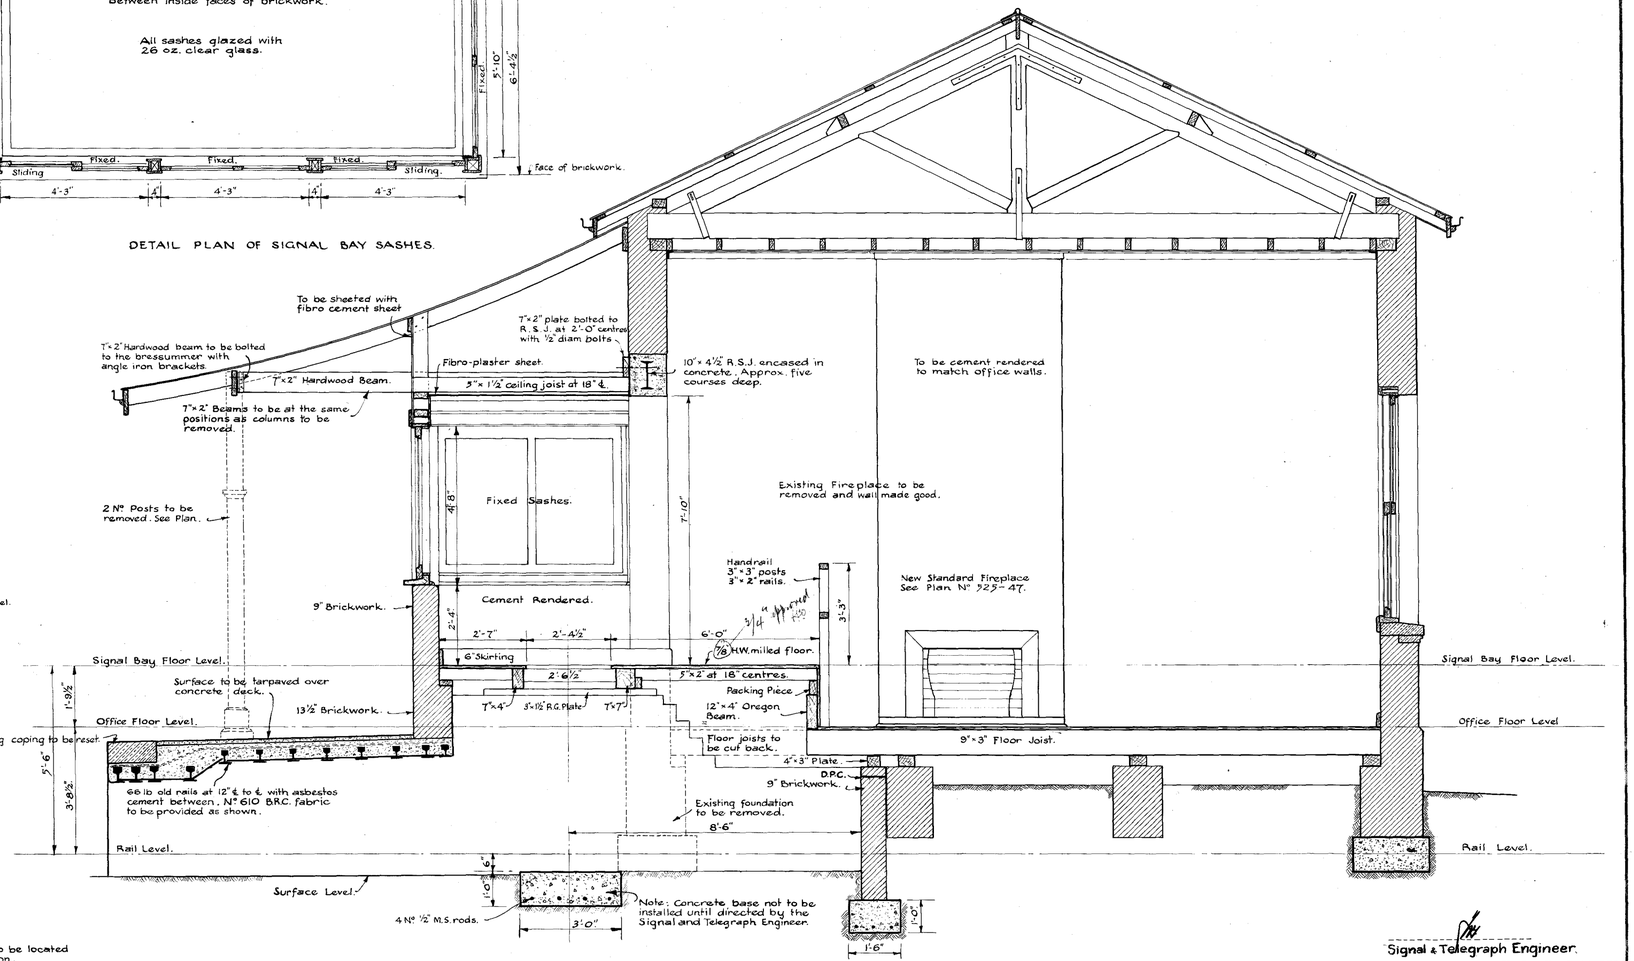

SECTION. A.A.

PLAN KEY.
1. Type 1 Standard Stationery Cupboard.
2. Parcels Rack relocated from "B".
3. 2 Nº Standard 5'×3' Table.
4. Booking counter relocated from "C".
5. Parcels counter from "D". To be chain wire guarded.
6. 6'-10"×2'-10" door with night latch. Snib removed.
7. New standard seat.
8. Battery Box relocated "A".

Signal & Telegraph Engineer.

V. R.
HARCOURT
PROVISION OF SIGNAL BAY AND OFFICE REARRANGEMENT: DETAILS:

Scales. ⅛" & ½" = 1'-0"

4/3/48
Chief Civil Engineer.

Work Completed.					
DRAWN	CHECKED.	CORRES.	L. E. May Chief Architect.	S.B. 2867	PLAN Nº
G.W.D.	S.S.	6366/47.		A.23	151-43.

2867