V R

Eureka Siding

Plan showing drainage referred to in Corr

Scale 40 ft to 1 in

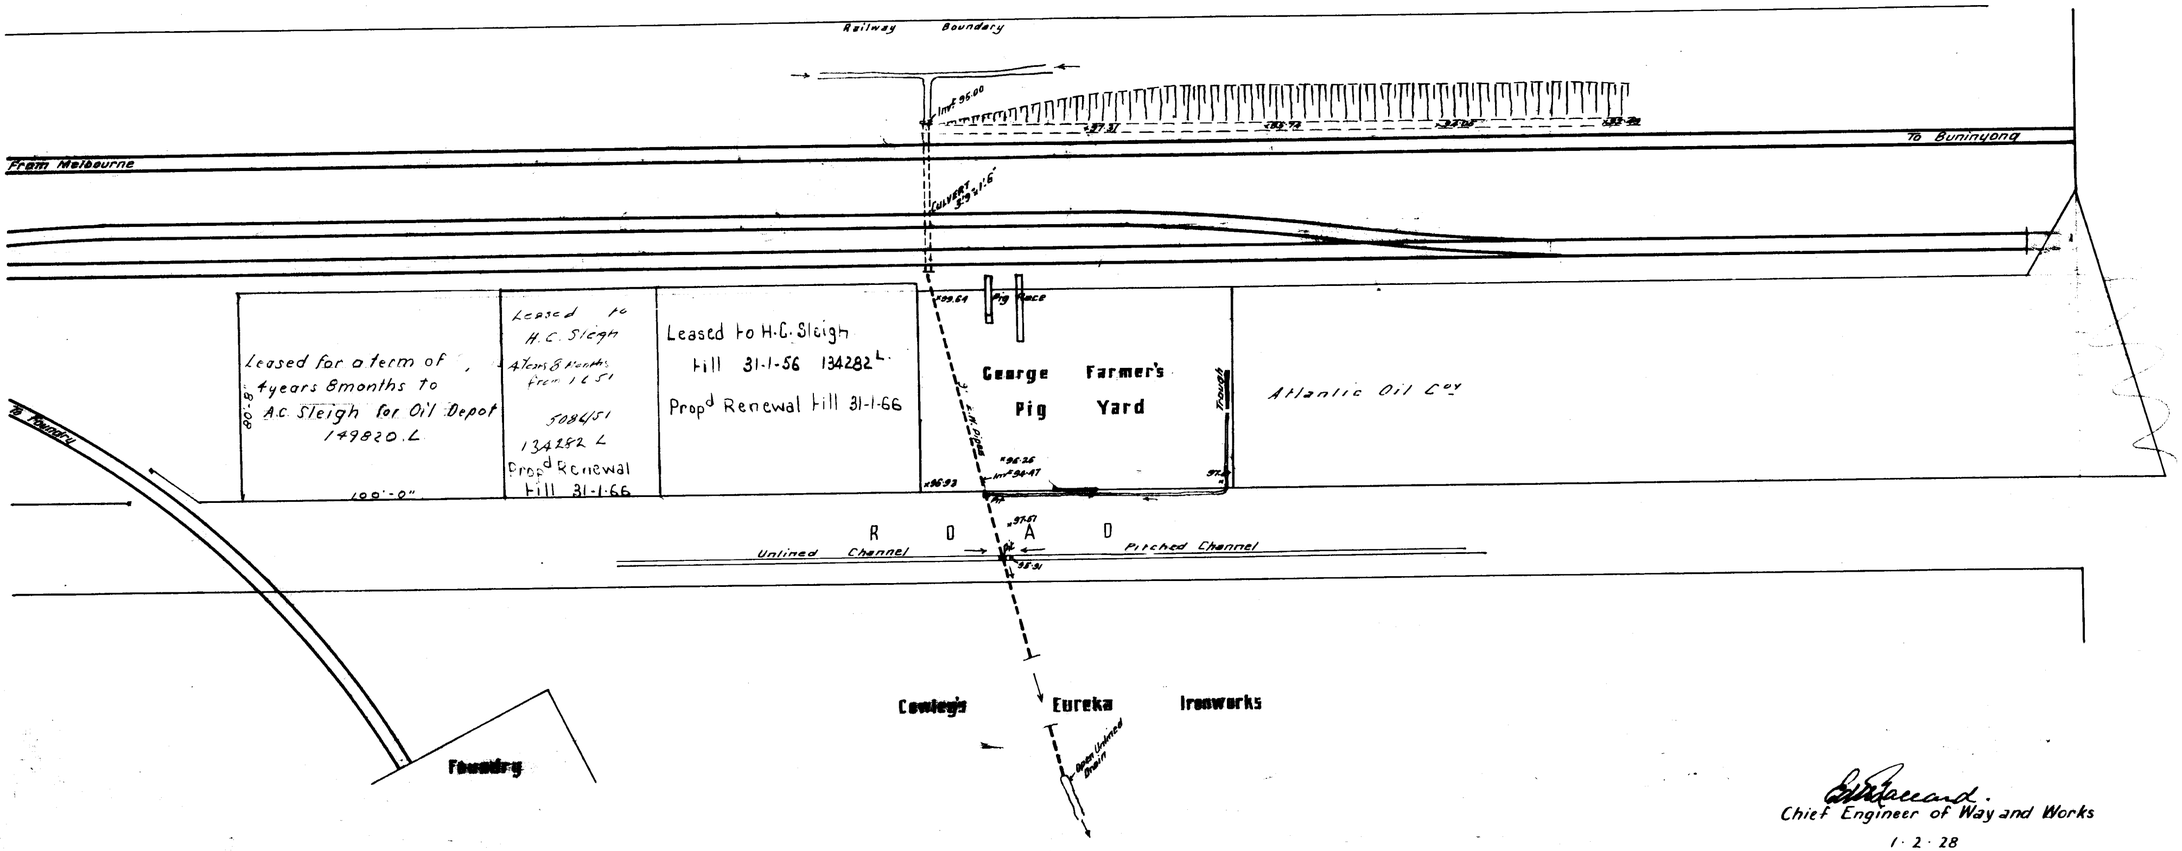

Chief Engineer of Way and Works

1 · 2 · 28

1807-12

368-1