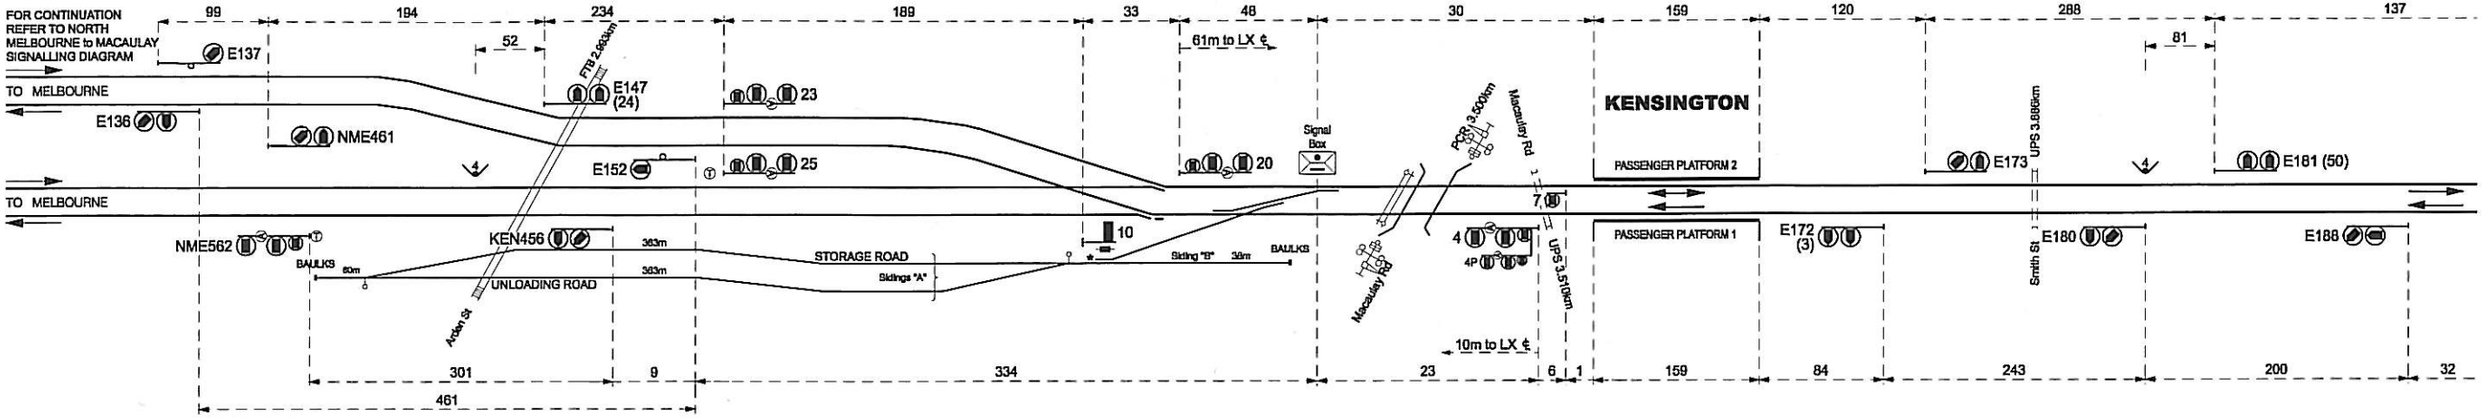

connex

KENSINGTON to ESSENDON SIGNALLING DIAGRAM No. 83/07

(Replaces No. 53/07)

Showing Signal and Interlocking Arrangements to come into use on a date to be fixed by Circular which will be issued by the Manager Rail Safety

23/09/2008

BILL UREN:
Manager Rail Safety

All dimension in metres.
Siding dimensions indicate standing room clear of crossing & adjacent tracks

Hand operated Points shown
Mechanical Detector (1 Way) shown
Distance from signal to level crossing denoted this _ 'X'm to LX ℄