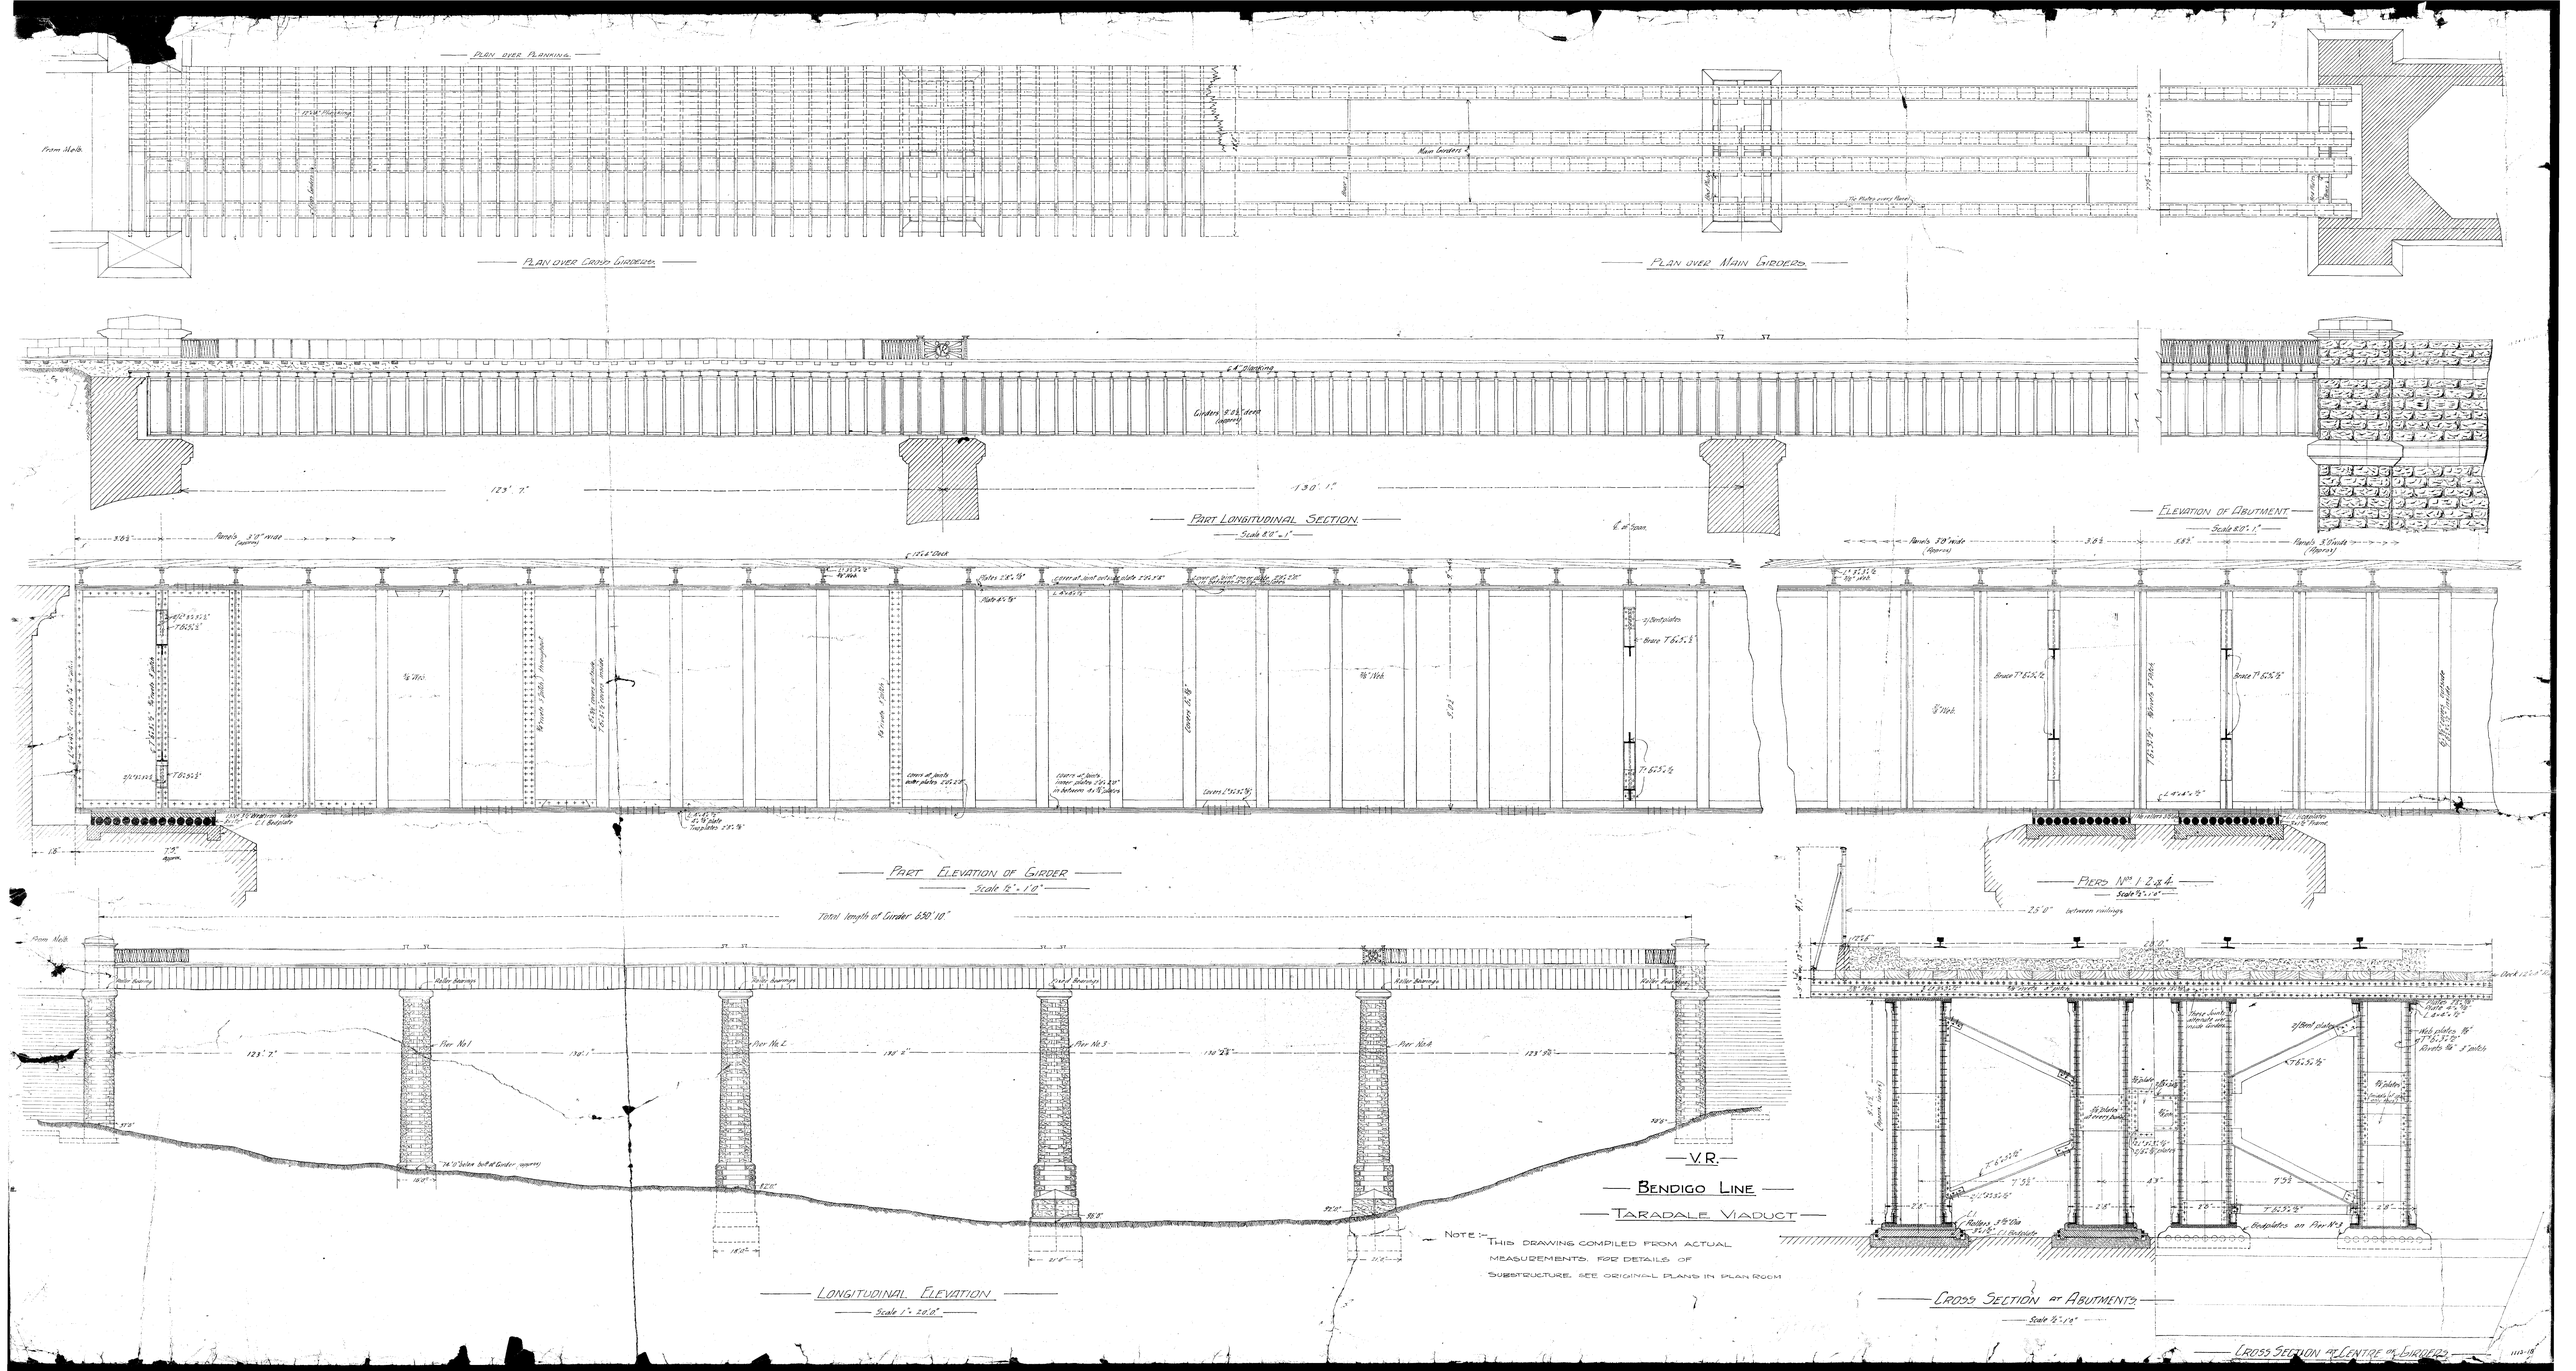
PLAN over PLANKING
PLAN over CROSS GIRDERS
PLAN over MAIN GIRDERS
PART LONGITUDINAL SECTION
Scale 80'-1"
ELEVATION of ABUTMENT
Scale 20'-1"
PART ELEVATION of GIRDER
Scale 12"-1'0"
PIERS Nos 1, 2 & 4
Scale 4'-1"
LONGITUDINAL ELEVATION
Scale 1"-20'0"
CROSS SECTION at ABUTMENTS
Scale 4'-1"
CROSS SECTION at CENTRE of GIRDERS
V.R.
BENDIGO LINE
TARADALE VIADUCT
NOTE:- THIS DRAWING COMPILED FROM ACTUAL MEASUREMENTS. FOR DETAILS OF SUBSTRUCTURE, SEE ORIGINAL PLANS IN PLAN ROOM