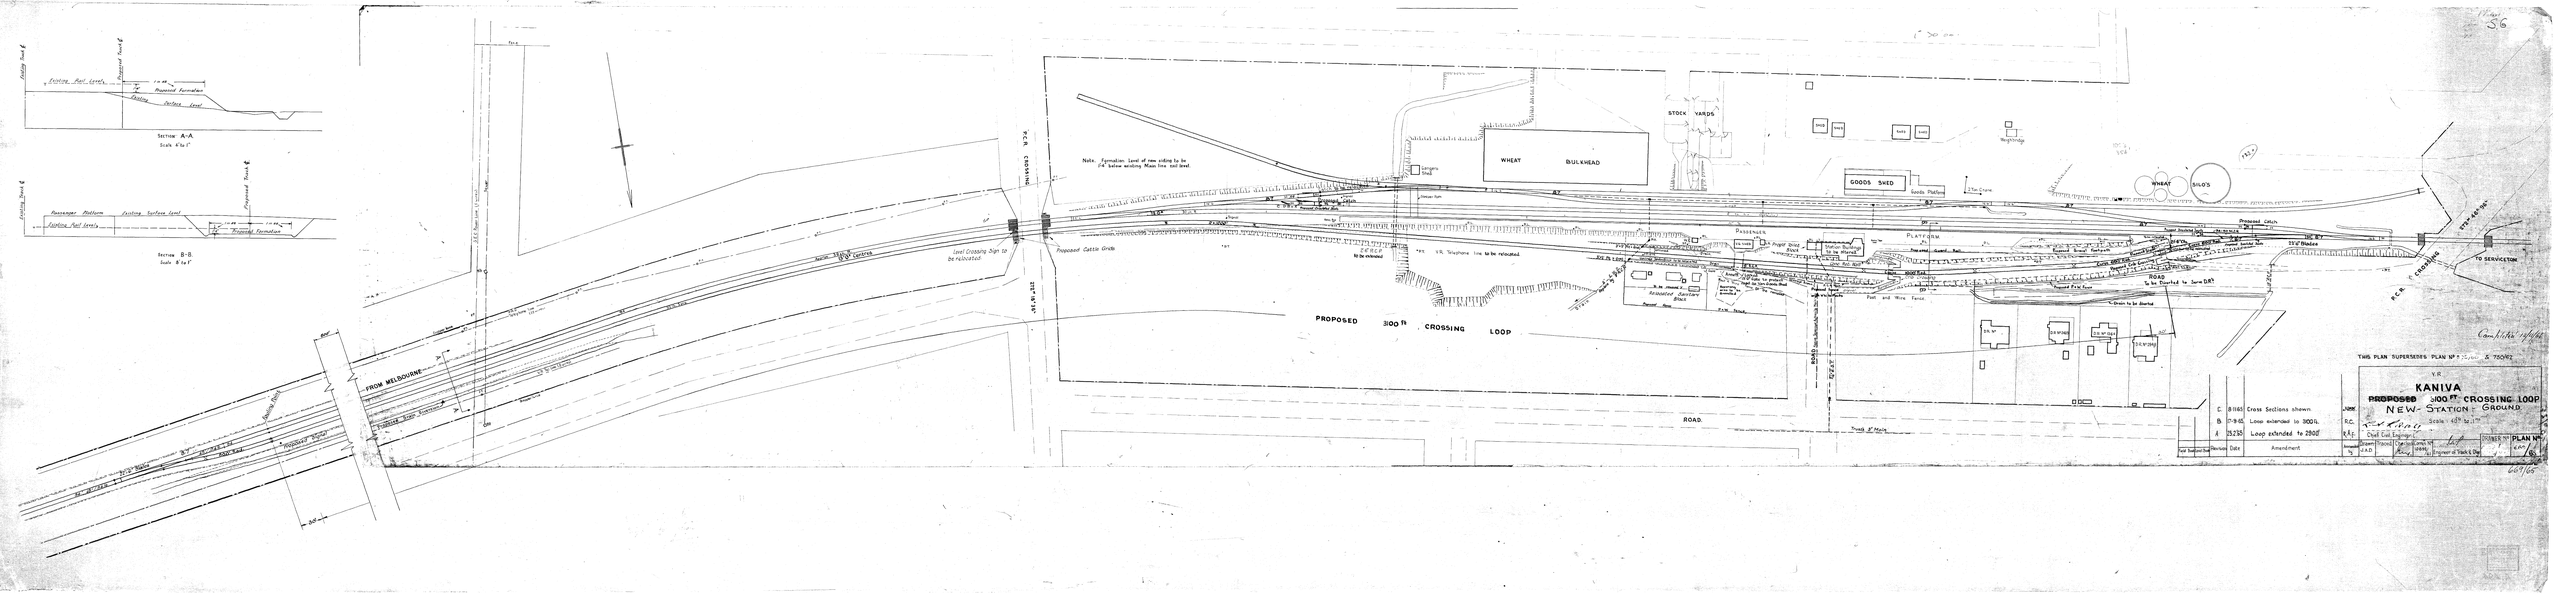
Section A-A.
Scale 4 ft = 1"
Existing Rail Level
Proposed Formation
Existing Surface Level
1 in 48
Section B-B.
Scale 8 ft = 1"
Passenger Platform
Existing Surface Level
Existing Rail Levels
Proposed Formation
1 in 48
Note. Formation Level of new siding to be 1'6" below existing Main line rail level
Proposed Cattle Grids
Level Crossing Sign to be relocated.
Main Line Centres
Existing Fence
Existing Boundary Fence
Proposed Fence
Existing Boundary
Proposed Boundary
FROM MELBOURNE
PROPOSED 3100 ft. CROSSING LOOP
STOCK YARDS
WHEAT BULKHEAD
GOODS SHED
Goods Platform
WHEAT SILO'S
PASSENGER PLATFORM
Proposed Catch Points
Proposed Fence
Proposed Gate
Proposed Cattle Grid
