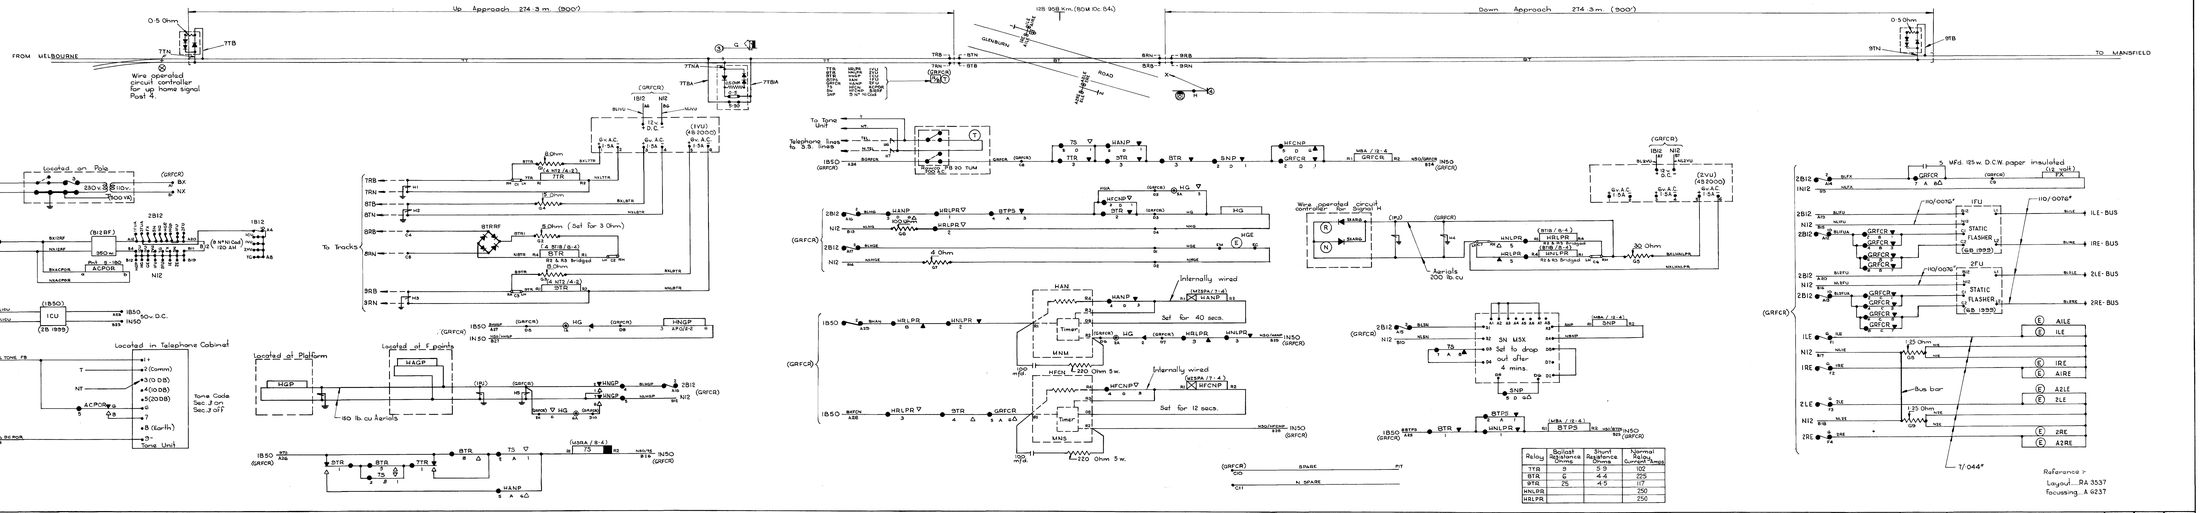

Relay	Ballast Resistance Ohms	Shunt Resistance Ohms	Normal Relay Current Amps
TTR	9	5.9	102
BTR	6	4.4	225
BTR	25	4.5	117
HNLPR			250
HRLPR			250

IN SERVICE 5-8-76

VICTORIAN RAILWAYS

YEA

GLENBURN ROAD 128·958 KM.

FLASHING LIGHTS CIRCUITS

SCALE 1:500

S. & C. ENGINEER | DESIGNED W.B.A.S. | DRAWN W.B.A.S.

RB 1637